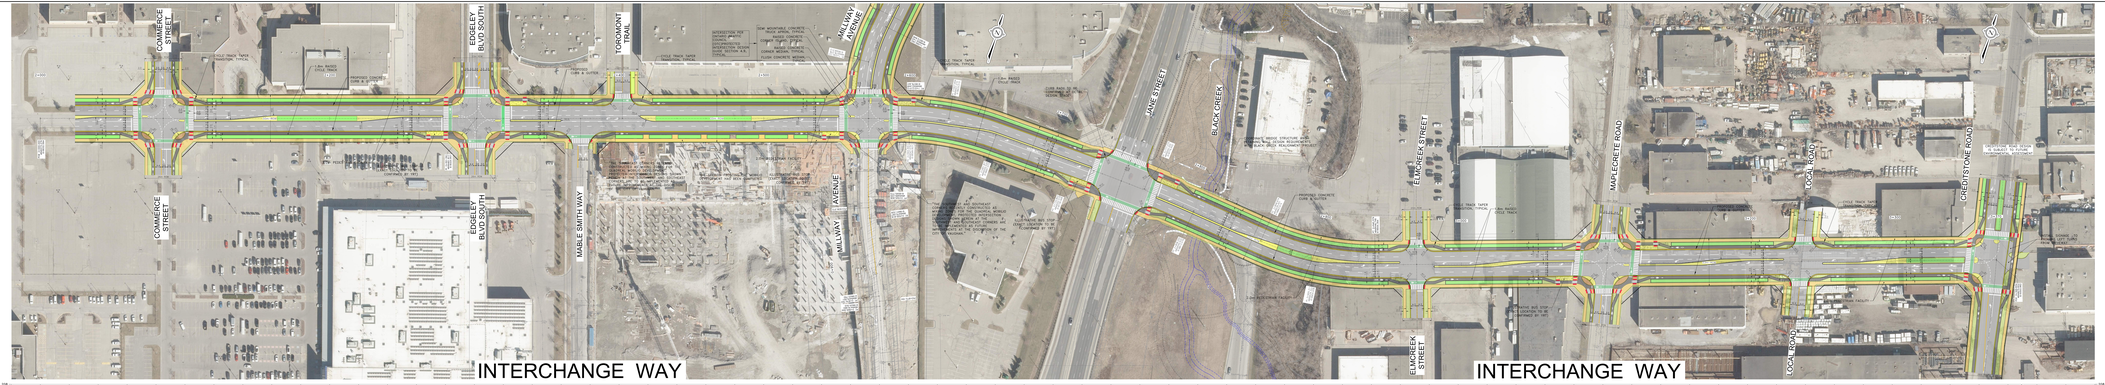

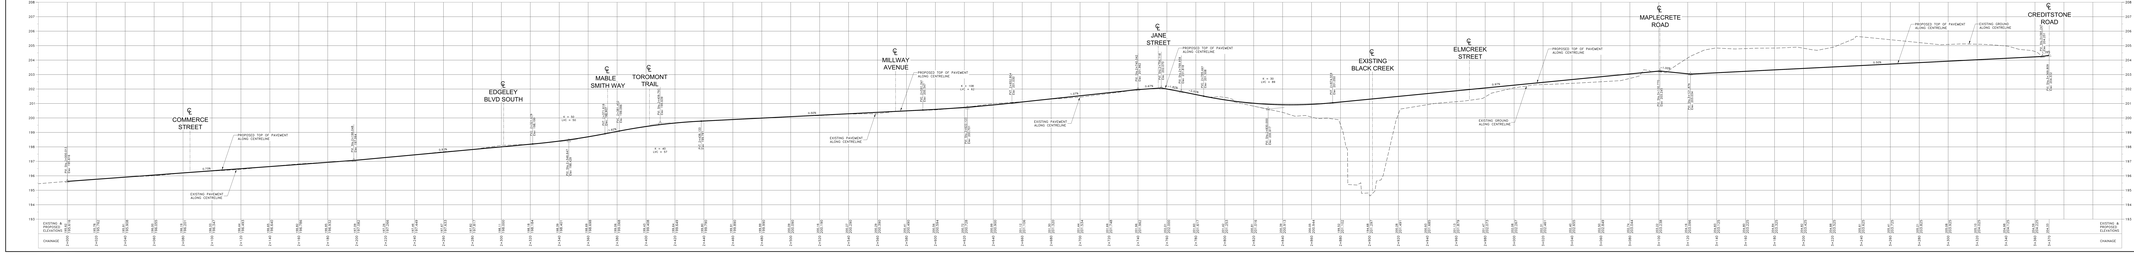

TYPICAL SECTION INTERCHANGE WAY MILLWAY AVENUE

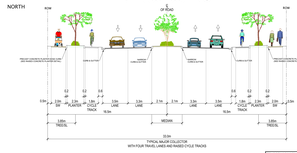

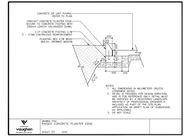

PAVEMENT MARKING LEGEND

WHITE	SOLID LINE	
YELLOW	SOLID LINE	
WHITE	DASHED LINE	
YELLOW	DASHED LINE	
WHITE	SOLID LINE	
YELLOW	SOLID