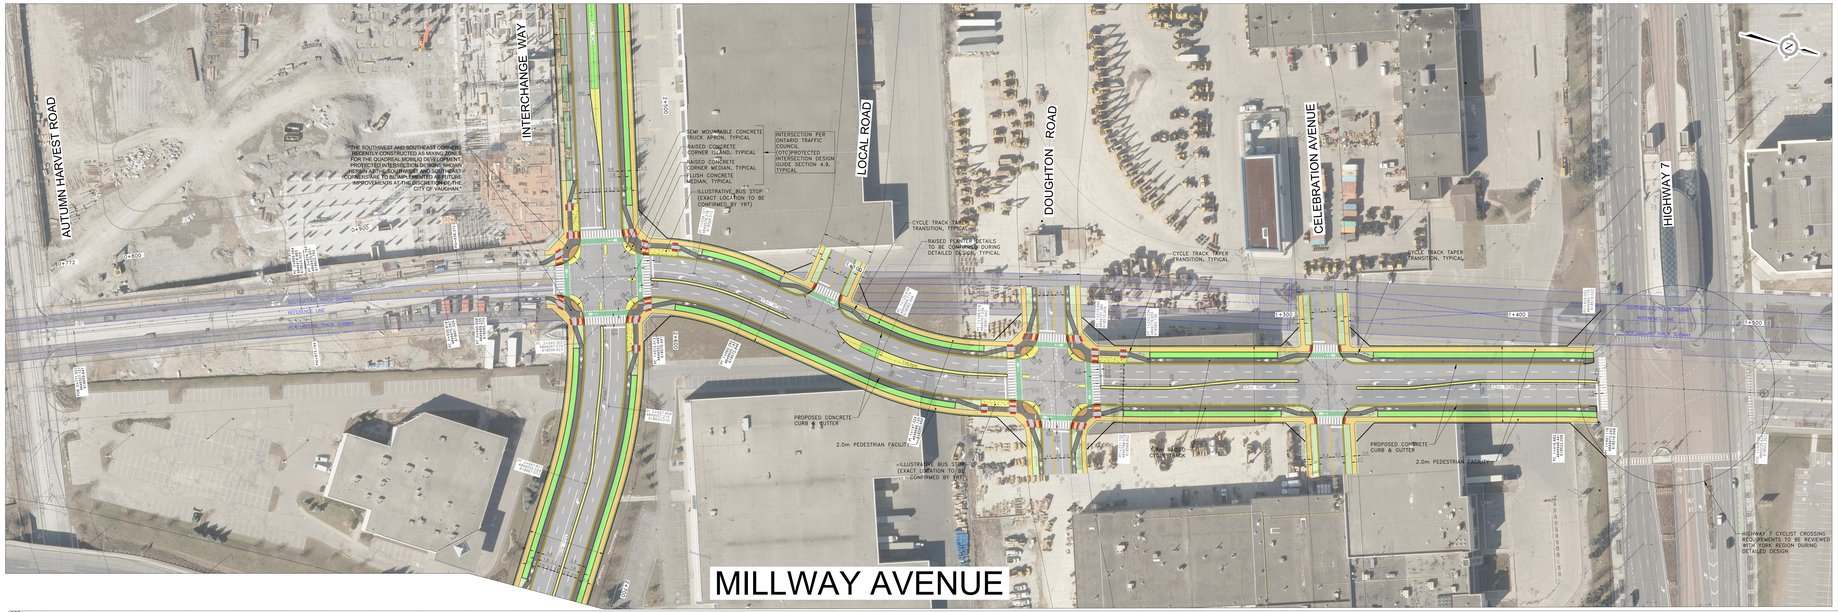

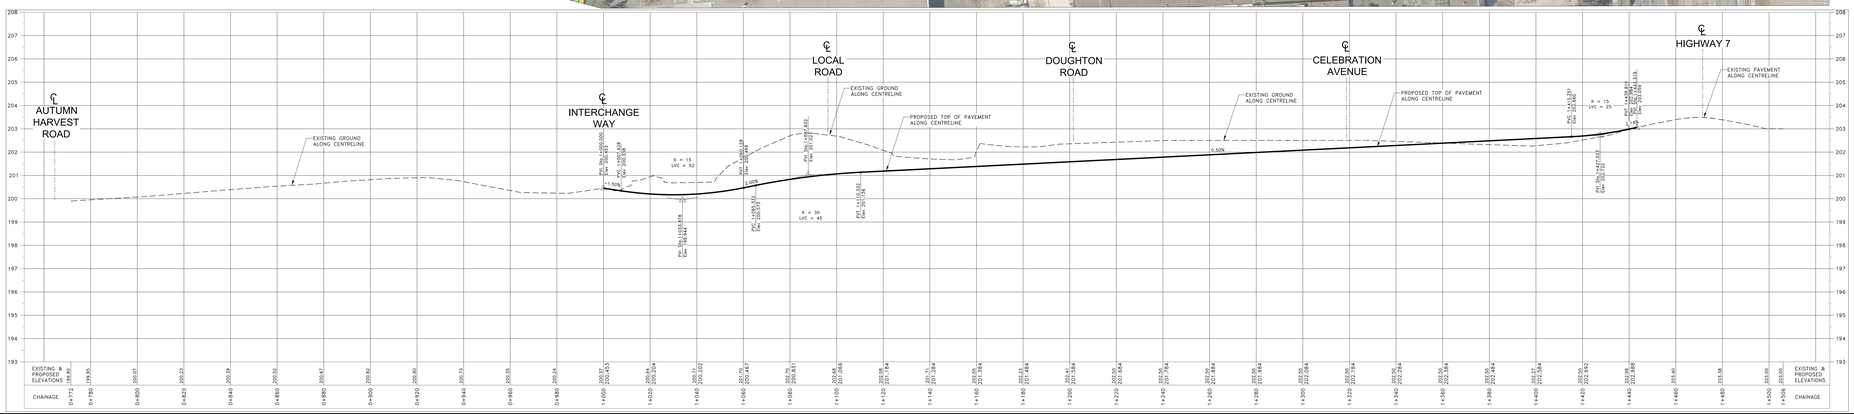

TYPICAL SECTION
INTERCHANGE WAY
MILLWAY AVENUE

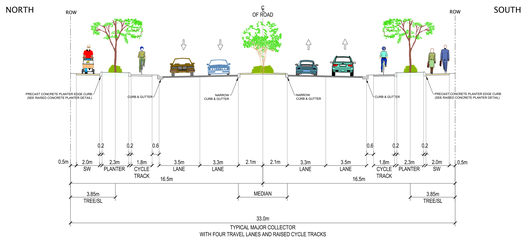

NOTES:
1. MILLWAY AVENUE IS A SPECIAL COLLECTOR ROADWAY AND WARRANTS A PREMIUM LEVEL OF SERVICE MATERIAL SPECIFICATIONS TO BE REVIEWED DURING DETAILED DESIGN AS PART OF THE LANDSCAPE PACKAGE.

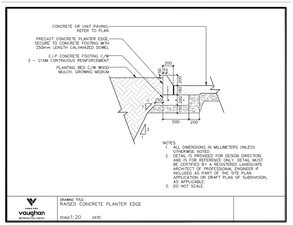

PAVEMENT MARKING LEGEND

NAME	DIMENSIONS	USE
SOLID YELLOW LINE	0.10	SOLID LINES, LANE LINES, EDGES, CENTRE LINES, ETC. SOLID LINE ON THE LEFT SIDE OF A DIVIDED ROADWAY
SOLID WHITE LINE	0.10	DIRECTIONAL DIVIDING LANES (TWO WAY)
DOUBLE YELLOW LINE	0.10 0.10	DIRECTIONAL DIVIDING LANES (TWO WAY)
BROKEN YELLOW LINE	0.10 3.0	DIRECTIONAL DIVIDING LANES (TWO WAY)
BROKEN WHITE LINE	0.10 3.0	DIRECTIONAL DIVIDING LANES (ONE WAY)
BROKEN YELLOW LINE	0.10 3.0	DIRECTIONAL DIVIDING LANES (ONE