TYPICAL SECTION
INTERCHANGE WAY
MILLWAY AVENUE

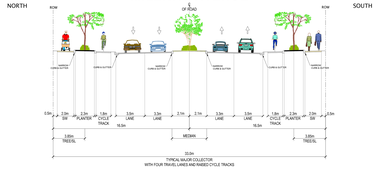

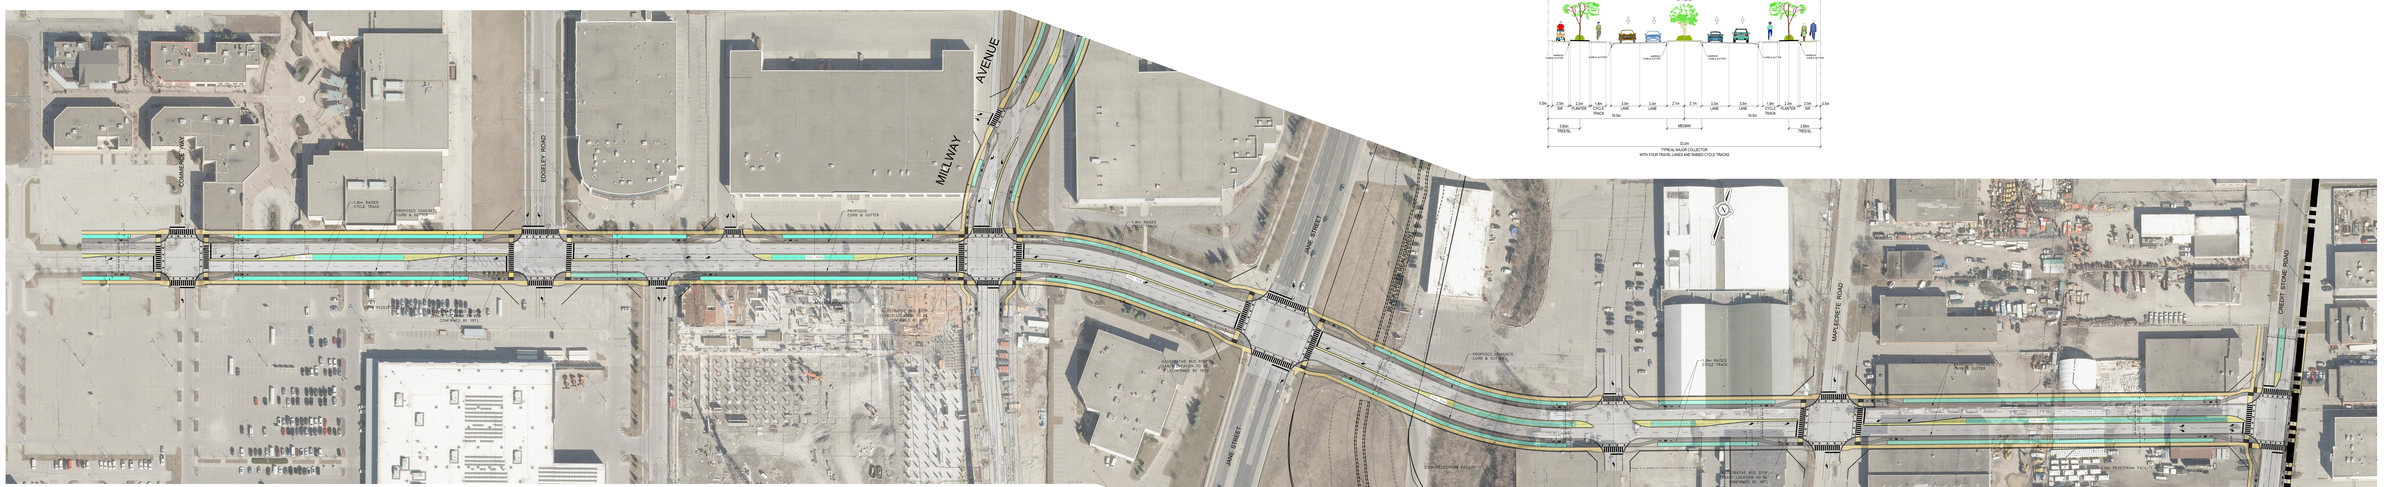
COMMERCE WAY
EDGELEY ROAD
MILLWAY
AVENUE
JANE STREET
MARSLEPORTE ROAD
CREDIT STONE ROAD
1.8m RAISED CYCLE TRACK
PROPOSED CONCRETE CURB & GUTTER